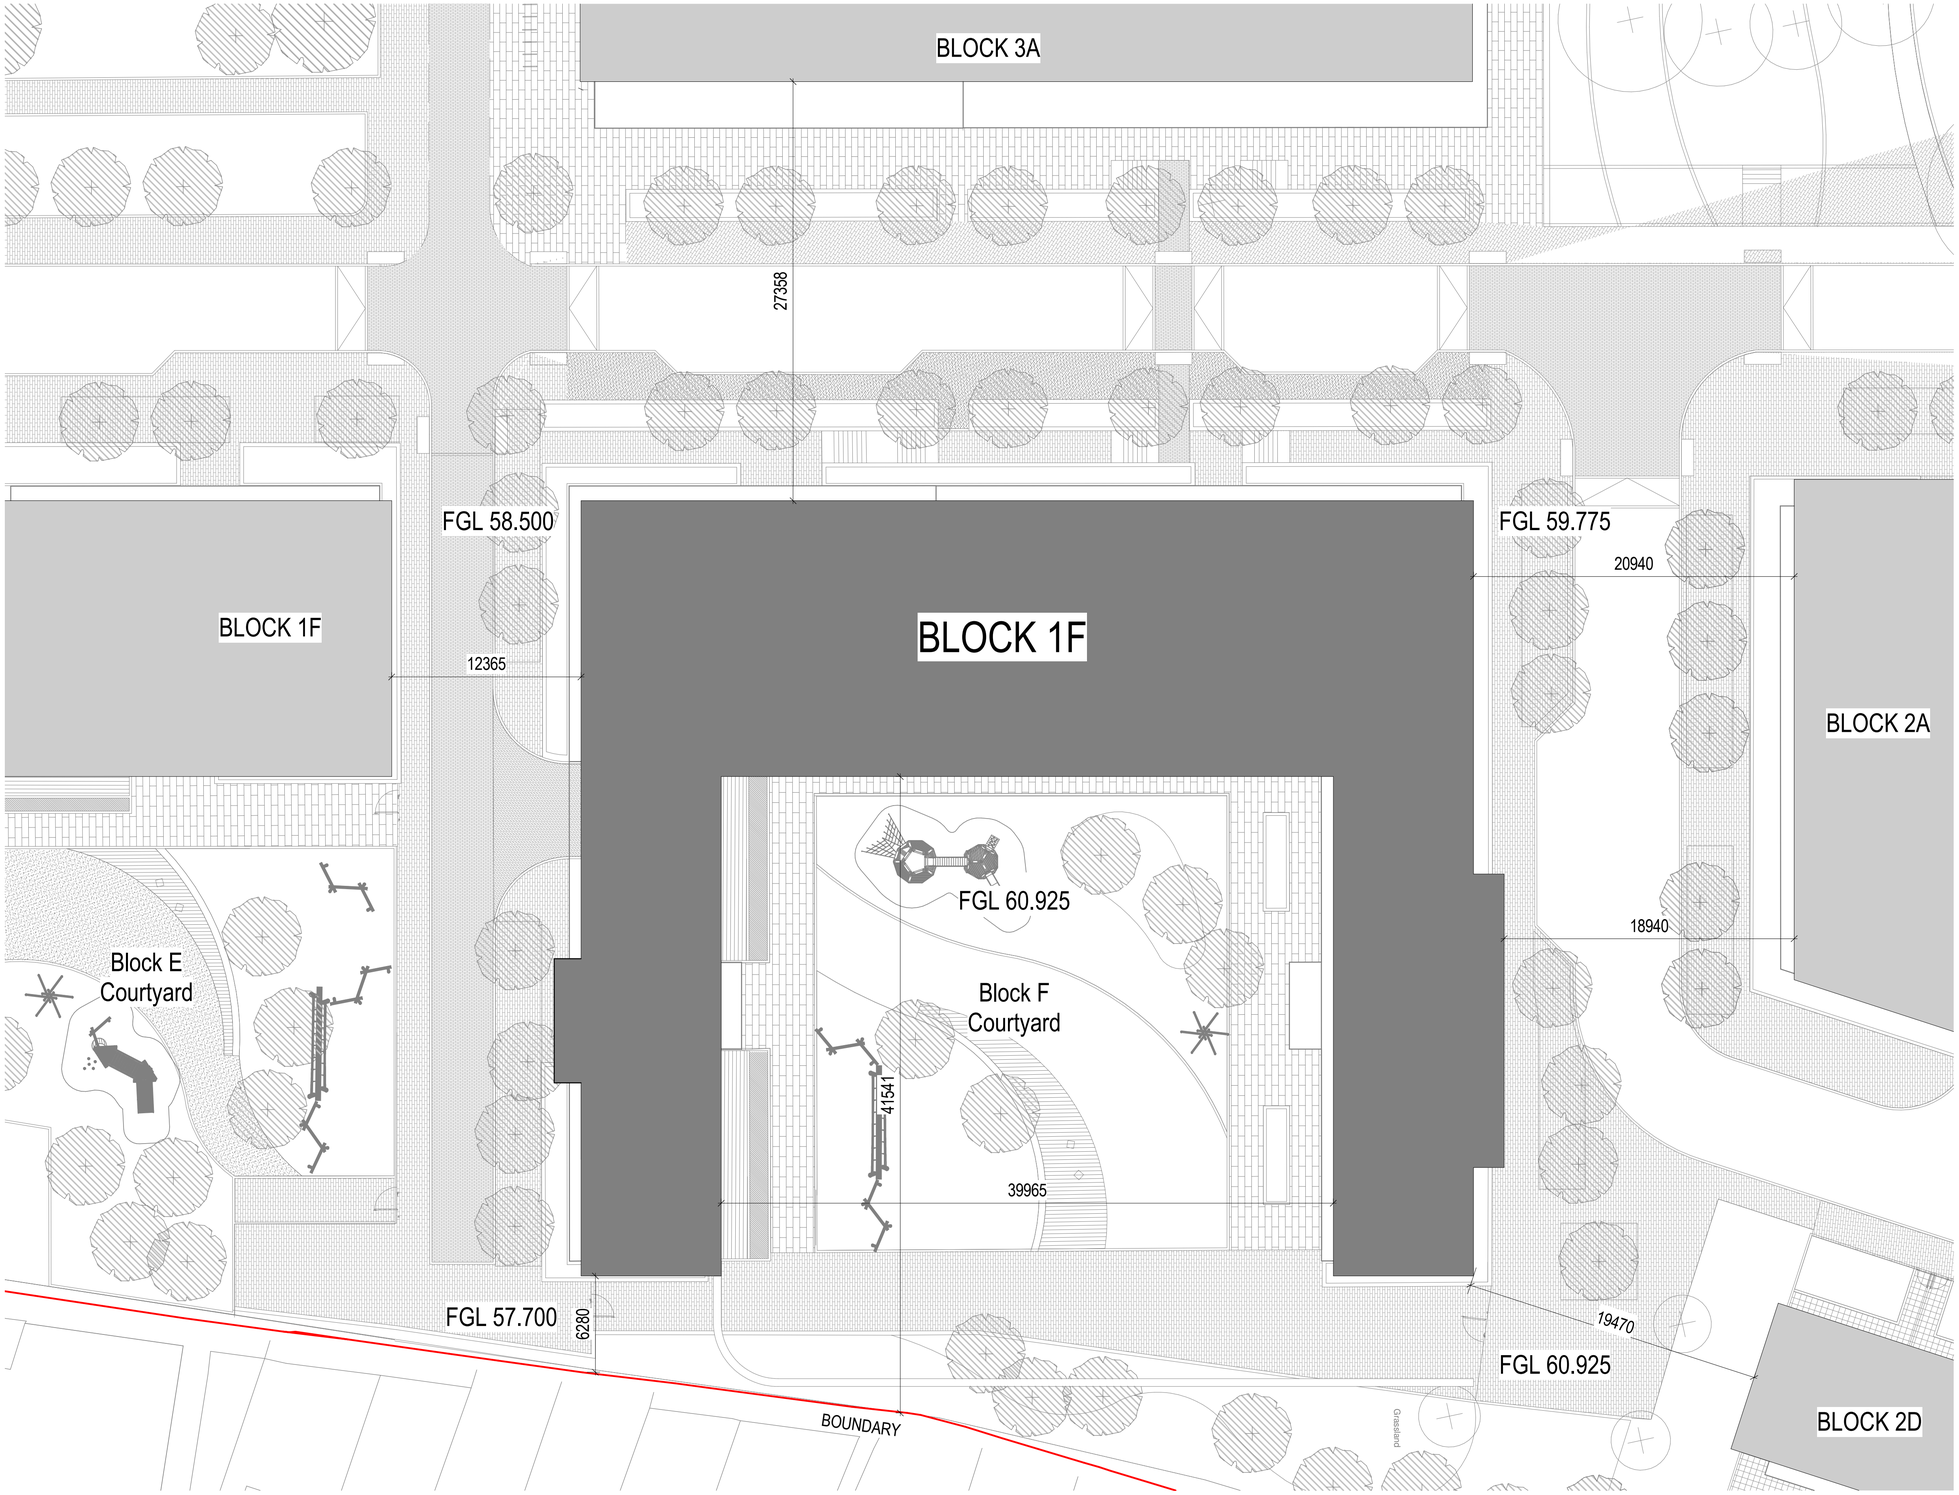

1 Block 1F_Site Plan

1 : 200

NOTES:

Copyright of this drawing is vested in the Architect and it must not be copied or reproduced without consent. Figured dimensions only are to be taken from this drawing. All contractors must visit site and be responsible for taking and checking all dimensions relative their work. PLUS Architecture are to be advised of any variation between drawings and site conditions.
DO NOT SCALE OFF THIS DRAWING ... IF IN DOUBT ASK

REV.	DATE:	DETAILS:	INITIALS:

NORTH POINT:

KEY PLAN:

PLUS ARCHITECTURE
Chancery Lane, Dublin 8, Ireland. W: www.plusarchitecture.ie T: 353 (0) 1 521 3378

PROJECT:	North London Business Park	PROJECT: 211	DATE: 21/06/2021
CLIENT:	The Comer Group	DRAWING NO.: 211_1F_01_01	REVISION NO.:
TITLE:	Block 1F_Site Plan	DRAWN BY.: JG	SCALE AT A1 .: 1 : 200
ISSUE TYPE:	Planning	CHECKED BY.: DT	SCALE AT A3 .: